THIS DRAWING IS THE PROPERTY OF CONCEPT PHARMA PROJECTS AND MUST NOT BE COPIED WITHOUT THEIR WRITTEN CONSENT NOR MADE KNOWN TO THE THIRD PARTY.

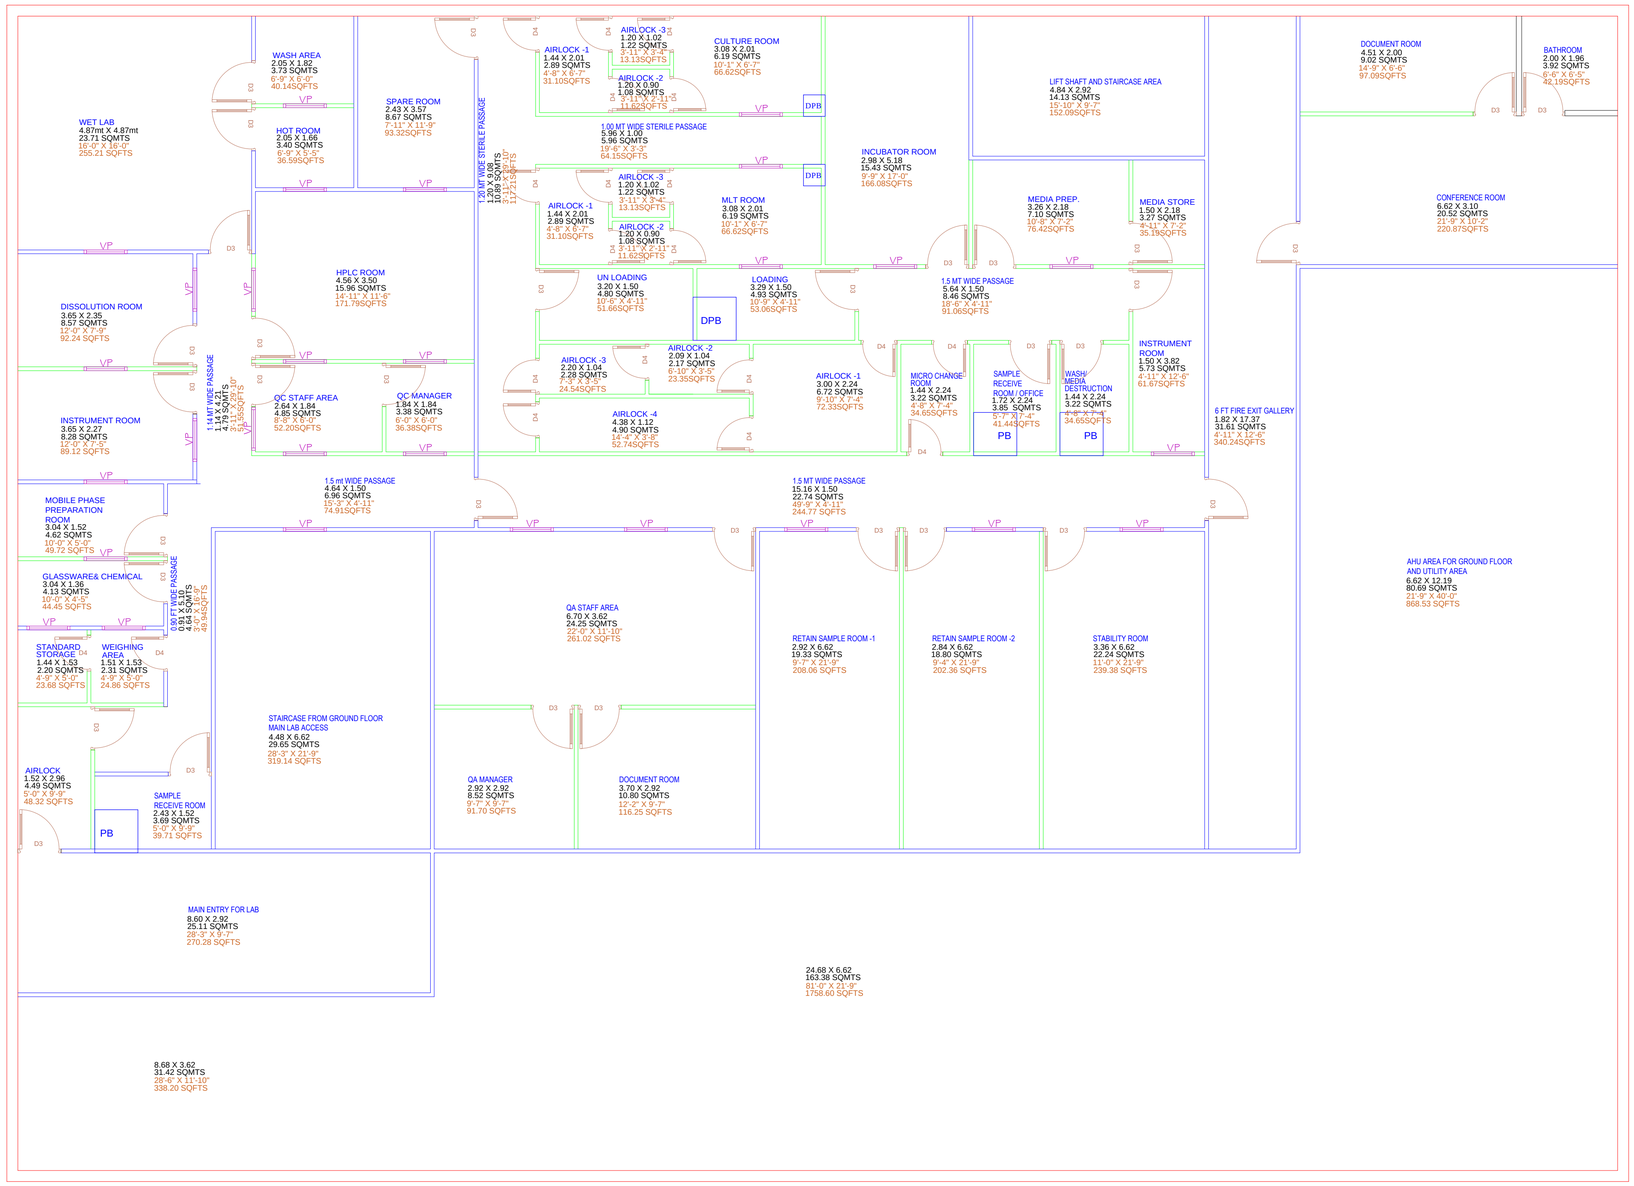

DOOR - WINDOW SCHEDULE

NO	LEGEND	SIZE
1	D3	0.90 x 2.10
2	D4	0.75 x 2.10

PARTITION / CIVIL WALL SCHEDULE

EXISTING WALL

PROPOSED WALL

S.NO.	REV.REF	DATE	BY
10			
09			
08			
07			
06			
05			
04			
03			
02			
01			

CLIENT:

MAXCHEM

PROJECT CONSULTANT:

Concept Pharma Projects
Pharma Project & GMP Consultant

Concept Pharma Projects
1210, A-WING, TITANIUM HEIGHTS, PRAHALAD NAGAR, AHMEDABAD
CONTACT - 9727799857/8087448551
E-Mail : info@conceptpharmaprojects.com
: technical@conceptpharmaprojects.com

RELEASE FOR:- Review and Comment

PROJECT LOCATION:- RUDRAPUR , UTTARAKHAND

PROJECT:-

TITLE:-

FLOOR PLAN

DESIGN	SWAPNIL	DATE : 07-11-22	SCALE-NTS
DRAWN	AVANI	DRAWING NO.-	REV.
CHECKED	SWAPNIL	CPP-25-/MAXC-AR	
APPROVED	ABHISHEK		